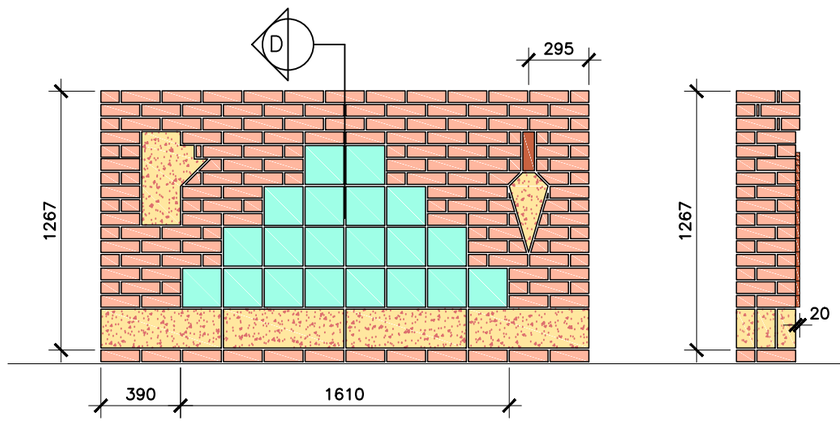

A ELEVATION ÉLÉVATION

B ELEVATION ÉLÉVATION

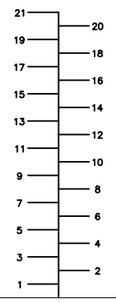

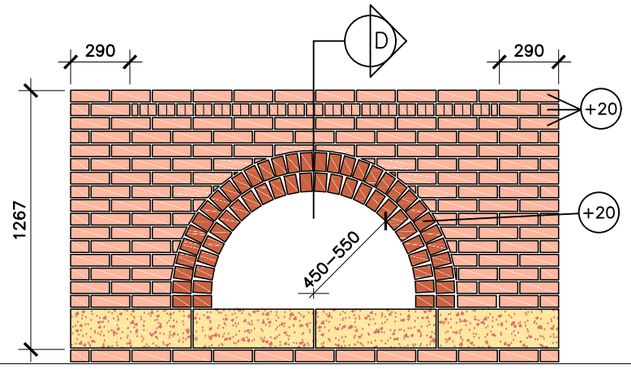

C ELEVATION ÉLÉVATION

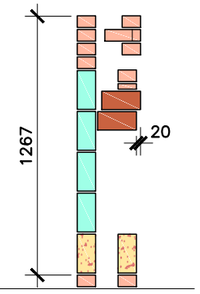

D SECTION SECTION

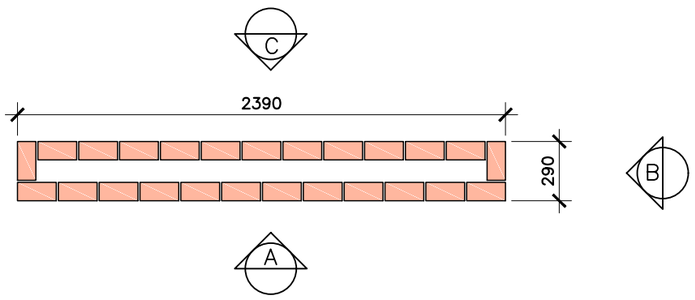

PLAN VIEW
VUE ASSISE

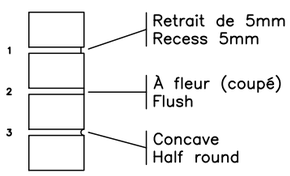

JOINT TYPES

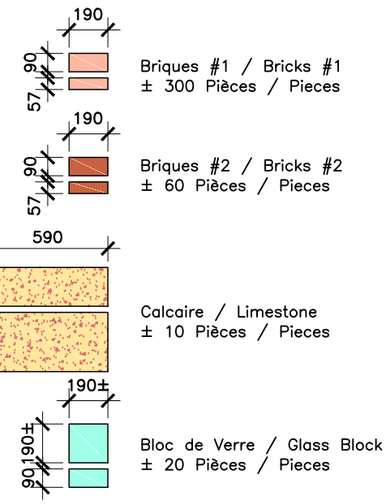

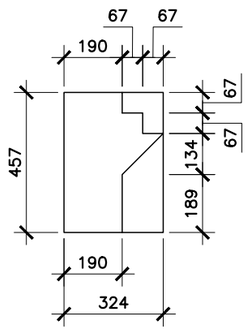

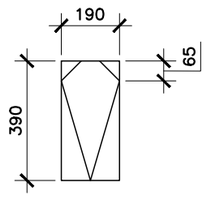

NOVEMBER 19, 2016

SCALE: 1:30		PAPER: A3
DRAWN BY: DALE NIEMI		
CONCEPT BY: BRIAN GEBHARDT		

SkillsCompétences Canada Winnipeg2017